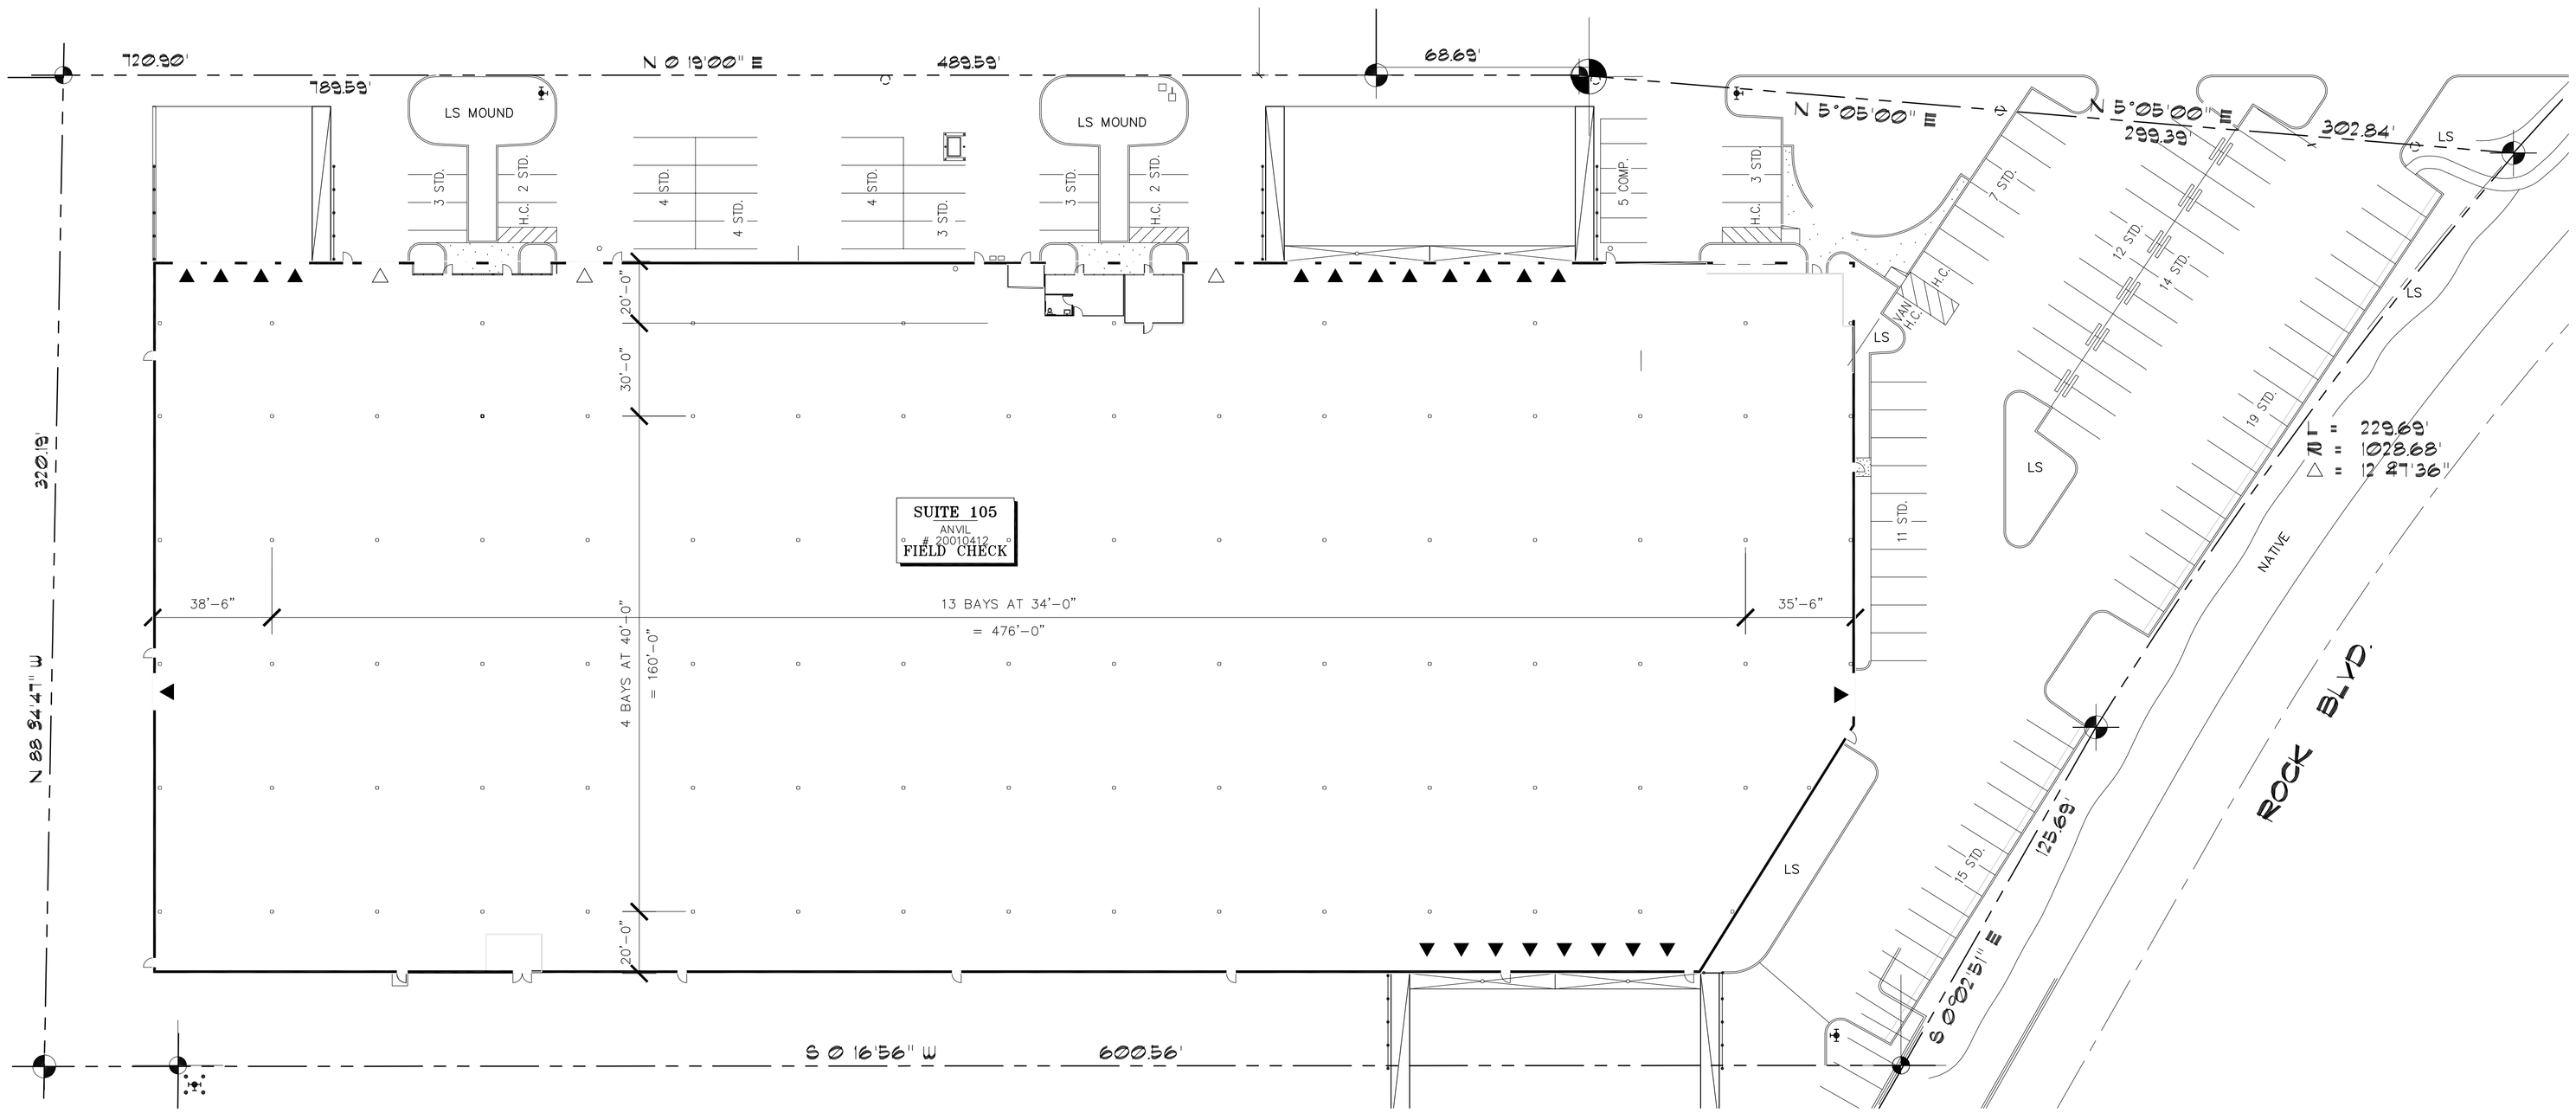

GREG PARK BUILDING F
FLOOR PLAN

SCALE: 1" = 30'-0"

NORTH